— CANADIAN IRRIGATION SURVEYS —

— PARTY Nº 3. —

— PLAN OF DAM AND RESERVOIR —

— IN SECS. 30 & 31, TP. 16, RGE. 6, W.2ND M. —

Written O. Wheeler.
In charge of Irrigation Surveys
Calgary. May 1st 1899

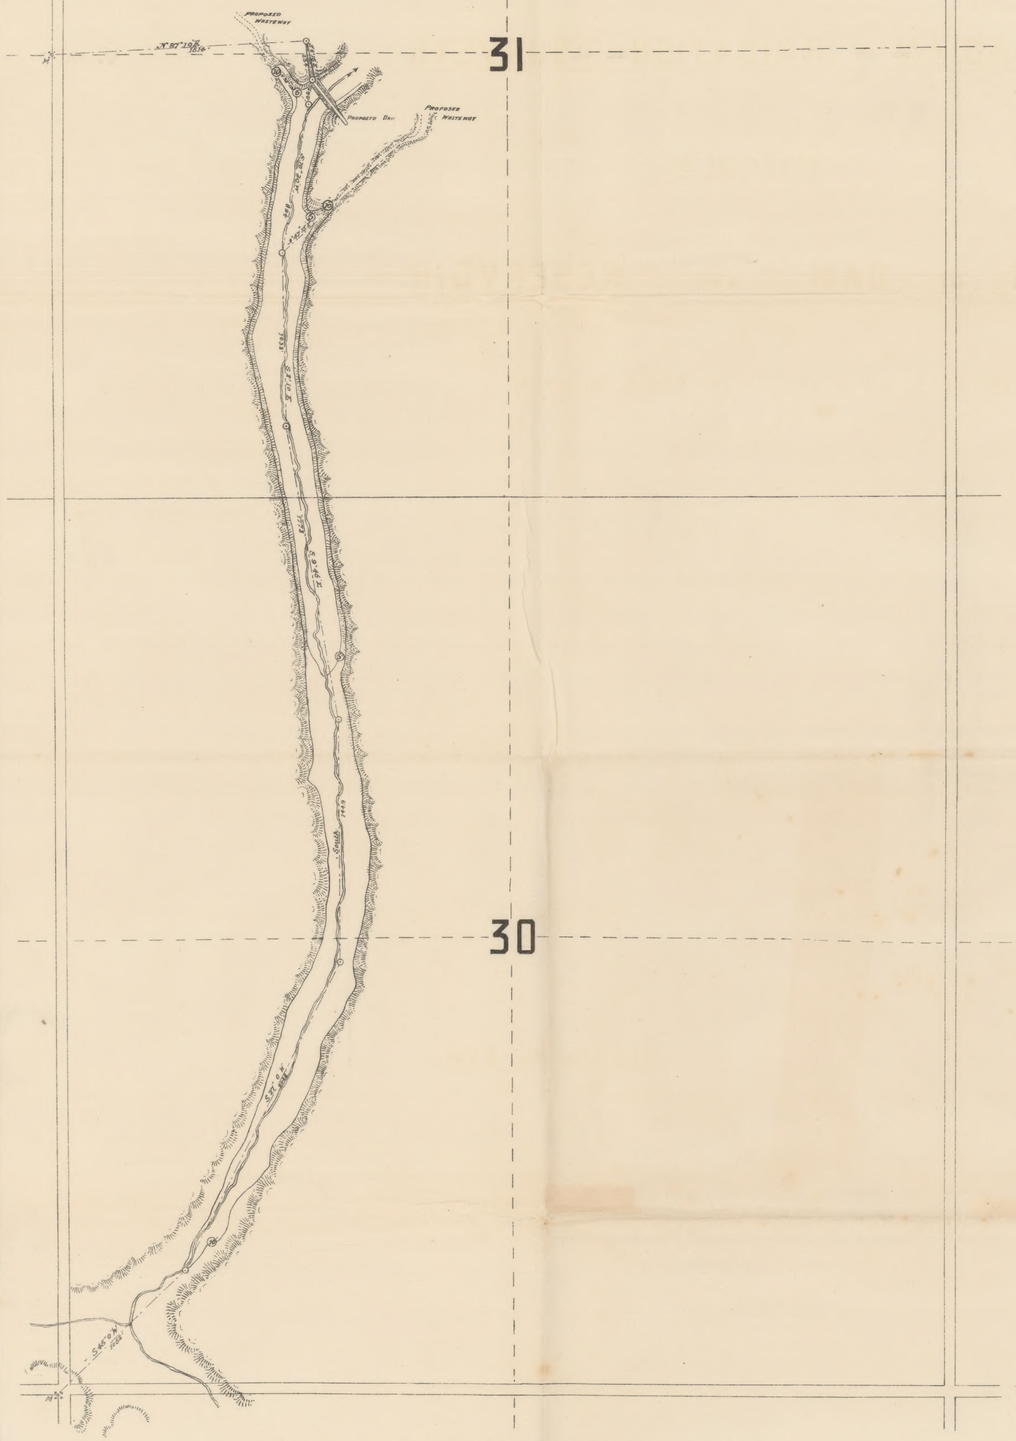

— GENERAL PLAN —
SCALE 500 FT = 1 INCH

— Front Elevation of Sluice —

— SECTION OF DAM —
SCALE 8 FT = 1 INCH

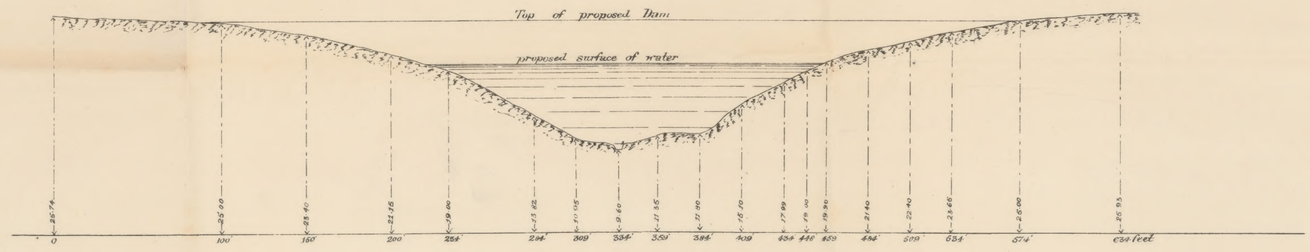

— PROFILE OF DAM —
HORIZONTAL SCALE 50 FT = 1 INCH
VERTICAL " 10 " "

Surveys and plans by J T Child C.E.

Saskatchewan J-14 [sheet 3] (1899) [Arch.]